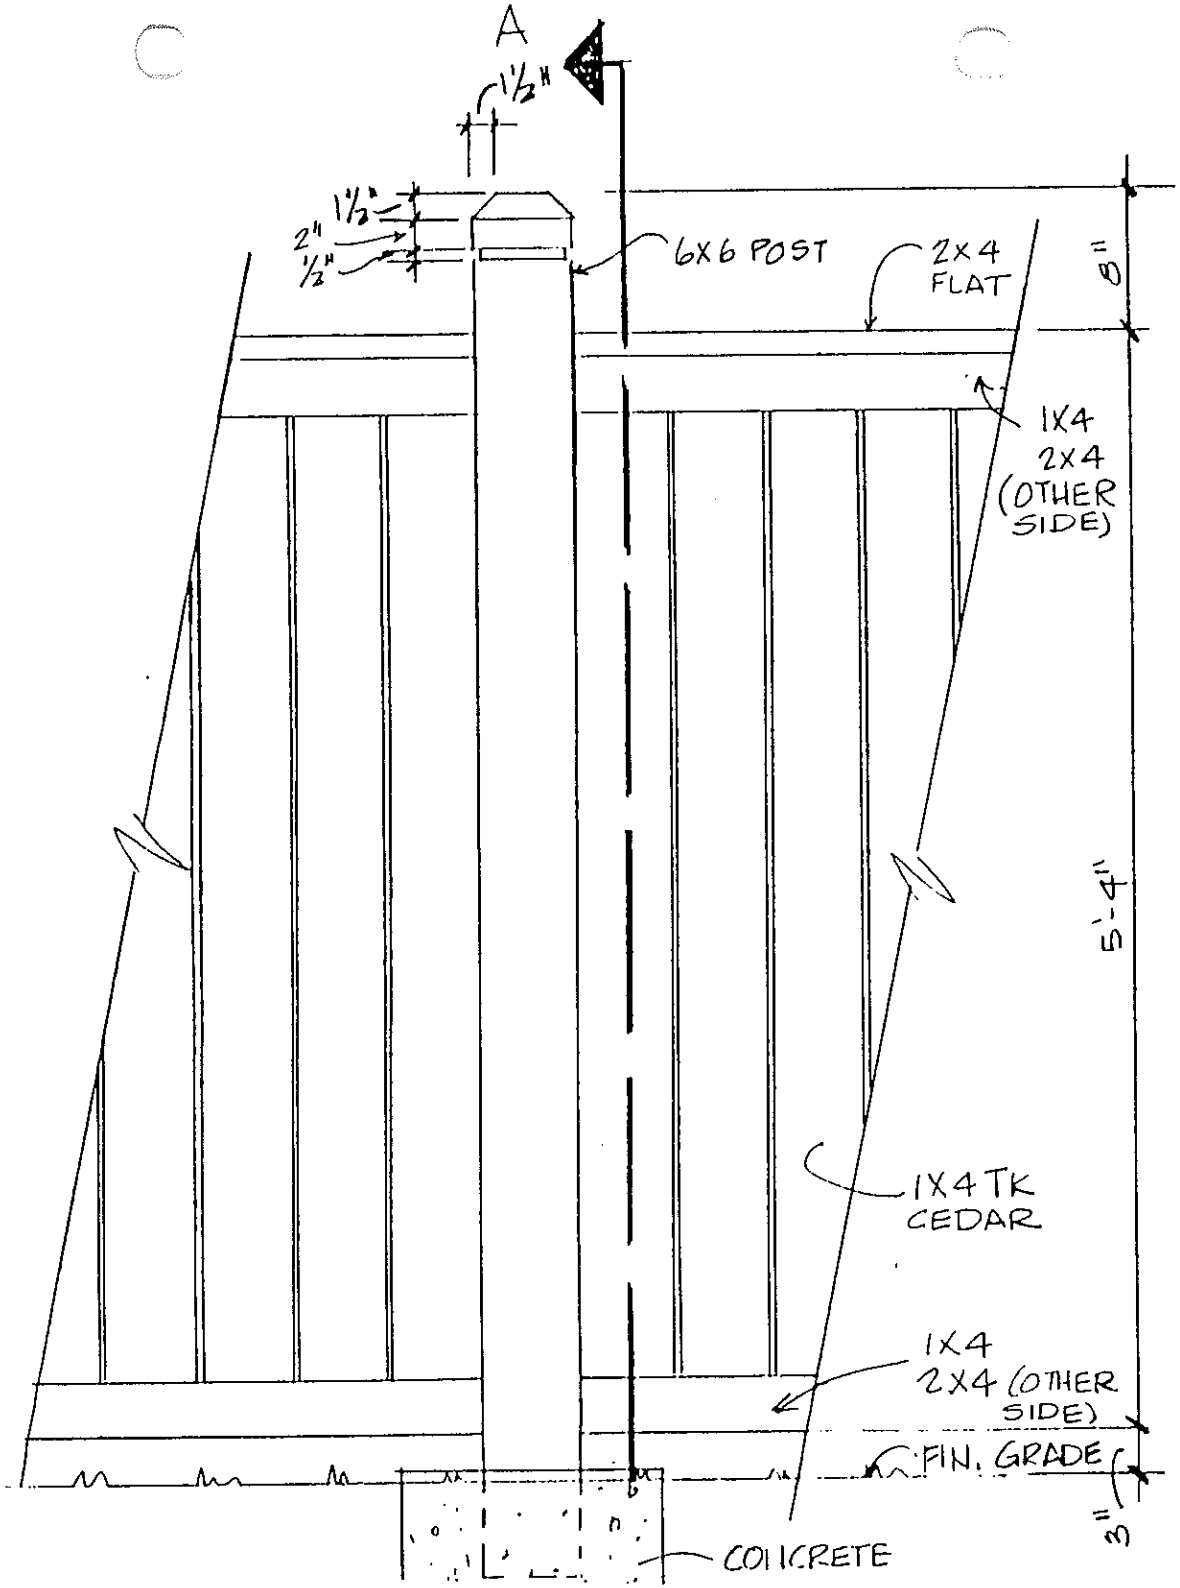

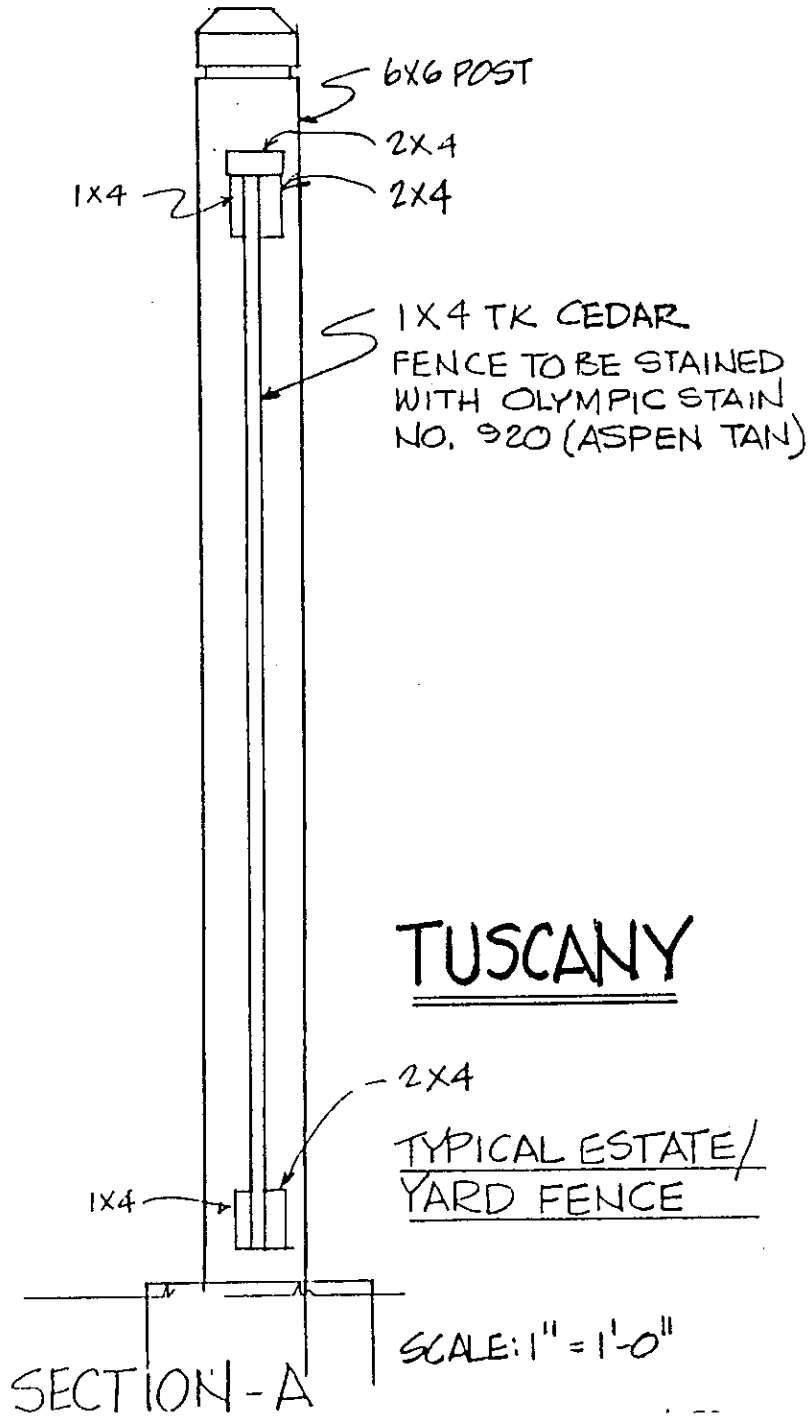

TUSCANY

TYPICAL ESTATE/ YARD FENCE